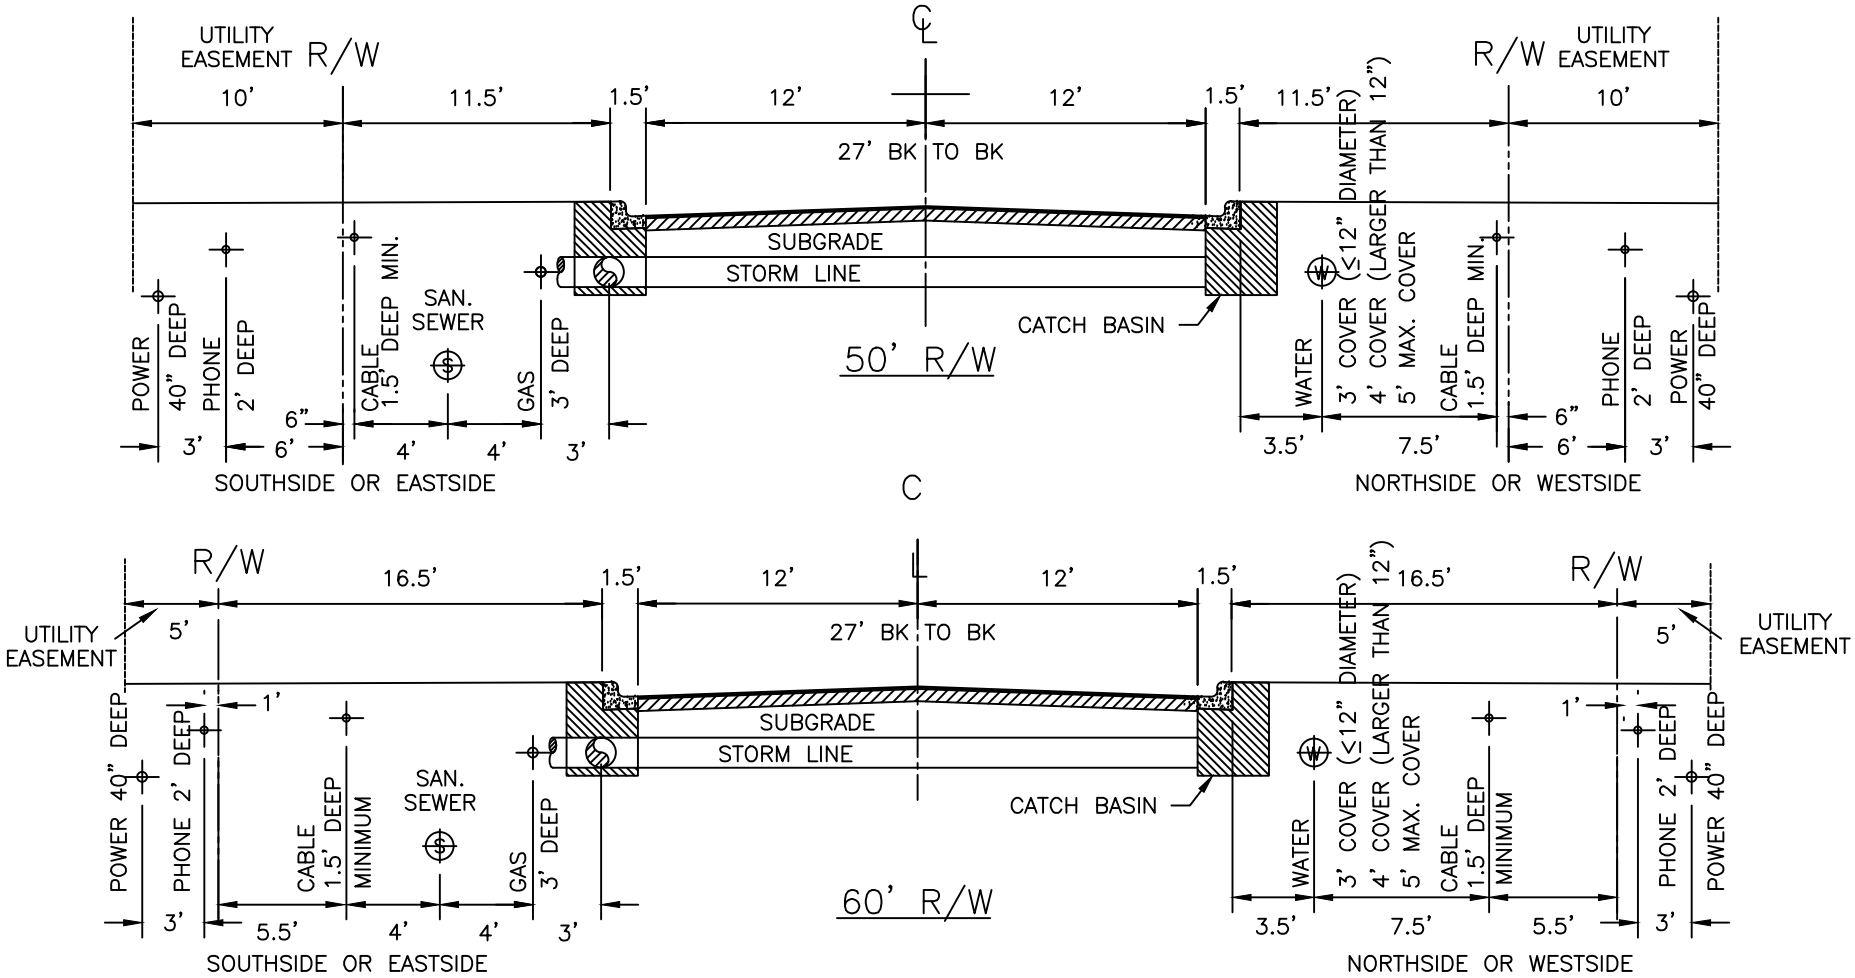

NOTE: BESIDES WATER AND SEWER FOR THE HORIZONTAL AND VERTICAL SEPARATION, VERIFY WITH SEPARATE UTILITIES.

PREFERED UTILITY LOCATION

STANDARD CONSTRUCTION DETAILS

CITY OF Savannah
WATER RESOURCES AND PUBLIC WORKS BUREAU
Planning & Engineering

SCALE: N.T.S.
DATED: SEP 2013
PLATE NUMBER: WS6