PIPELINE HORIZONTAL SEPARATION

LINE	MIN. HORZ. DIST. (FT.)
PROPERTY LINE AND SEWER MAIN	7.5 OR PROVIDE UTILITY EASEMENT
PROPERTY LINE AND WATER MAIN	7.5 OR PROVIDE UTILITY EASEMENT
SEWER MAIN AND WATER MAIN	10

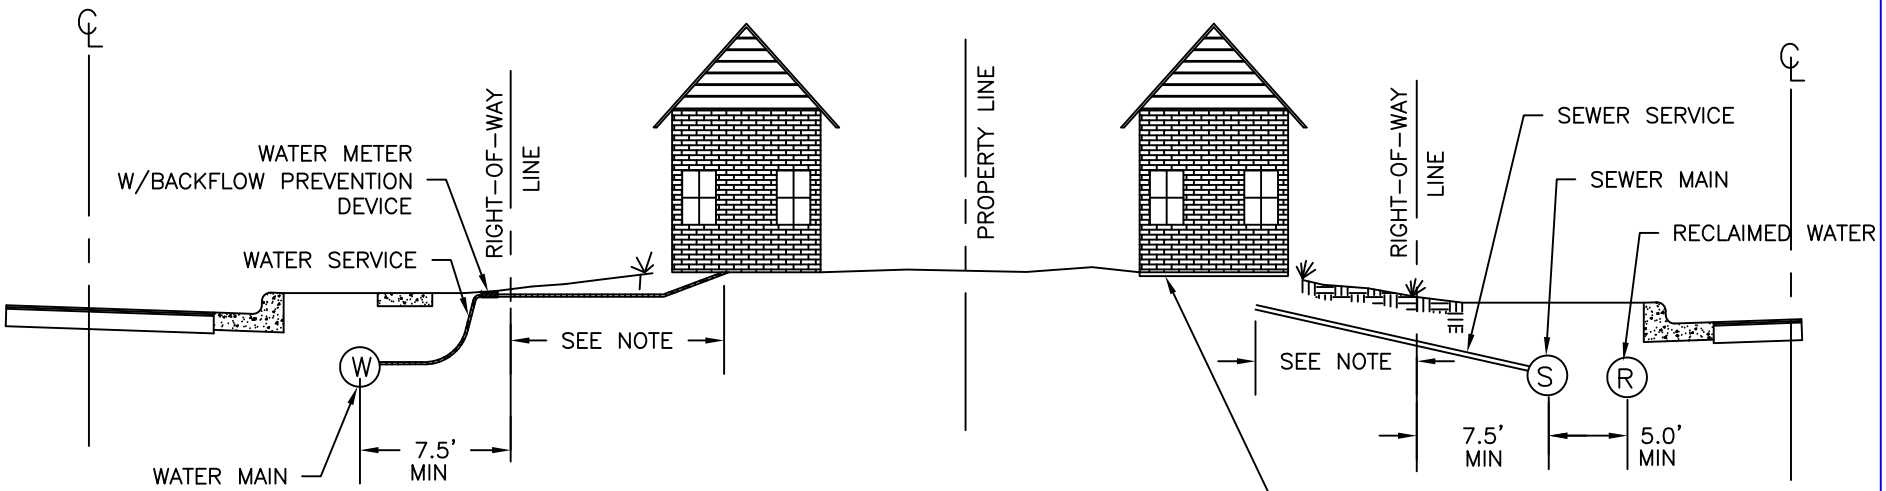

NOTE:

WATER LATERALS BEYOND WATER METERS AND SANITARY SEWER LATERALS ARE OWNER'S RESPONSIBILITY.

FIRST FLOOR ELEVATIONS SHALL BE ESTABLISHED TO ALLOW GRAVITY SEWER SERVICE FROM THE STREET MAIN.

STANDARD CONSTRUCTION DETAILS

CITY OF Savannah

PLATE NUMBER: R1

WATER RECLAIMED WATER & SEWER SERVICE LOCATION

APPROVED: SIGNATURE ON FILE
CITY ENGINEER

SCALE: N.T.S.

DATED: DECEMBER 2005